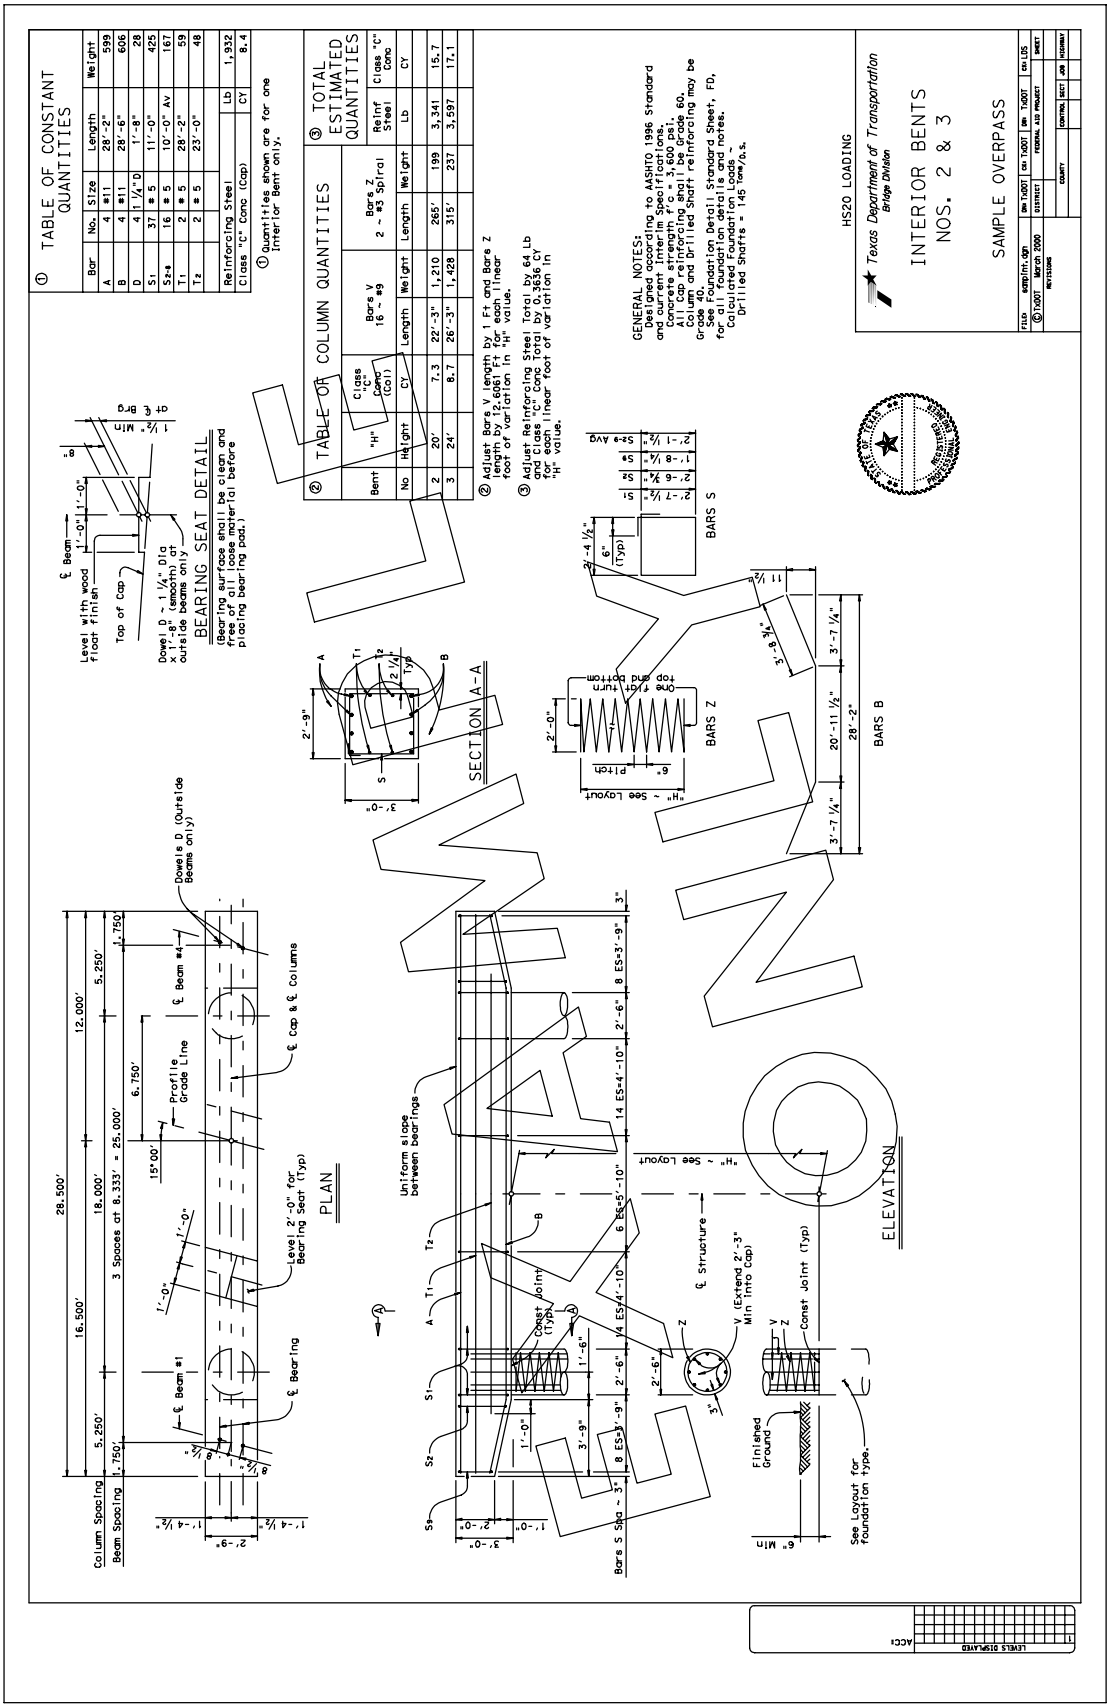

TABLE OF CONSTANT QUANTITIES
TABLE OF COLUMN QUANTITIES
TOTAL ESTIMATED QUANTITIES
BEARING SEAT DETAIL
SECTION A-A
PLAN
ELEVATION
BARS S
BARS Z
BARS B
HS20 LOADING
Texas Department of Transportation
Bridge Division
INTERIOR BENTS
NOS. 2 & 3
SAMPLE OVERPASS

Fig. 4-1