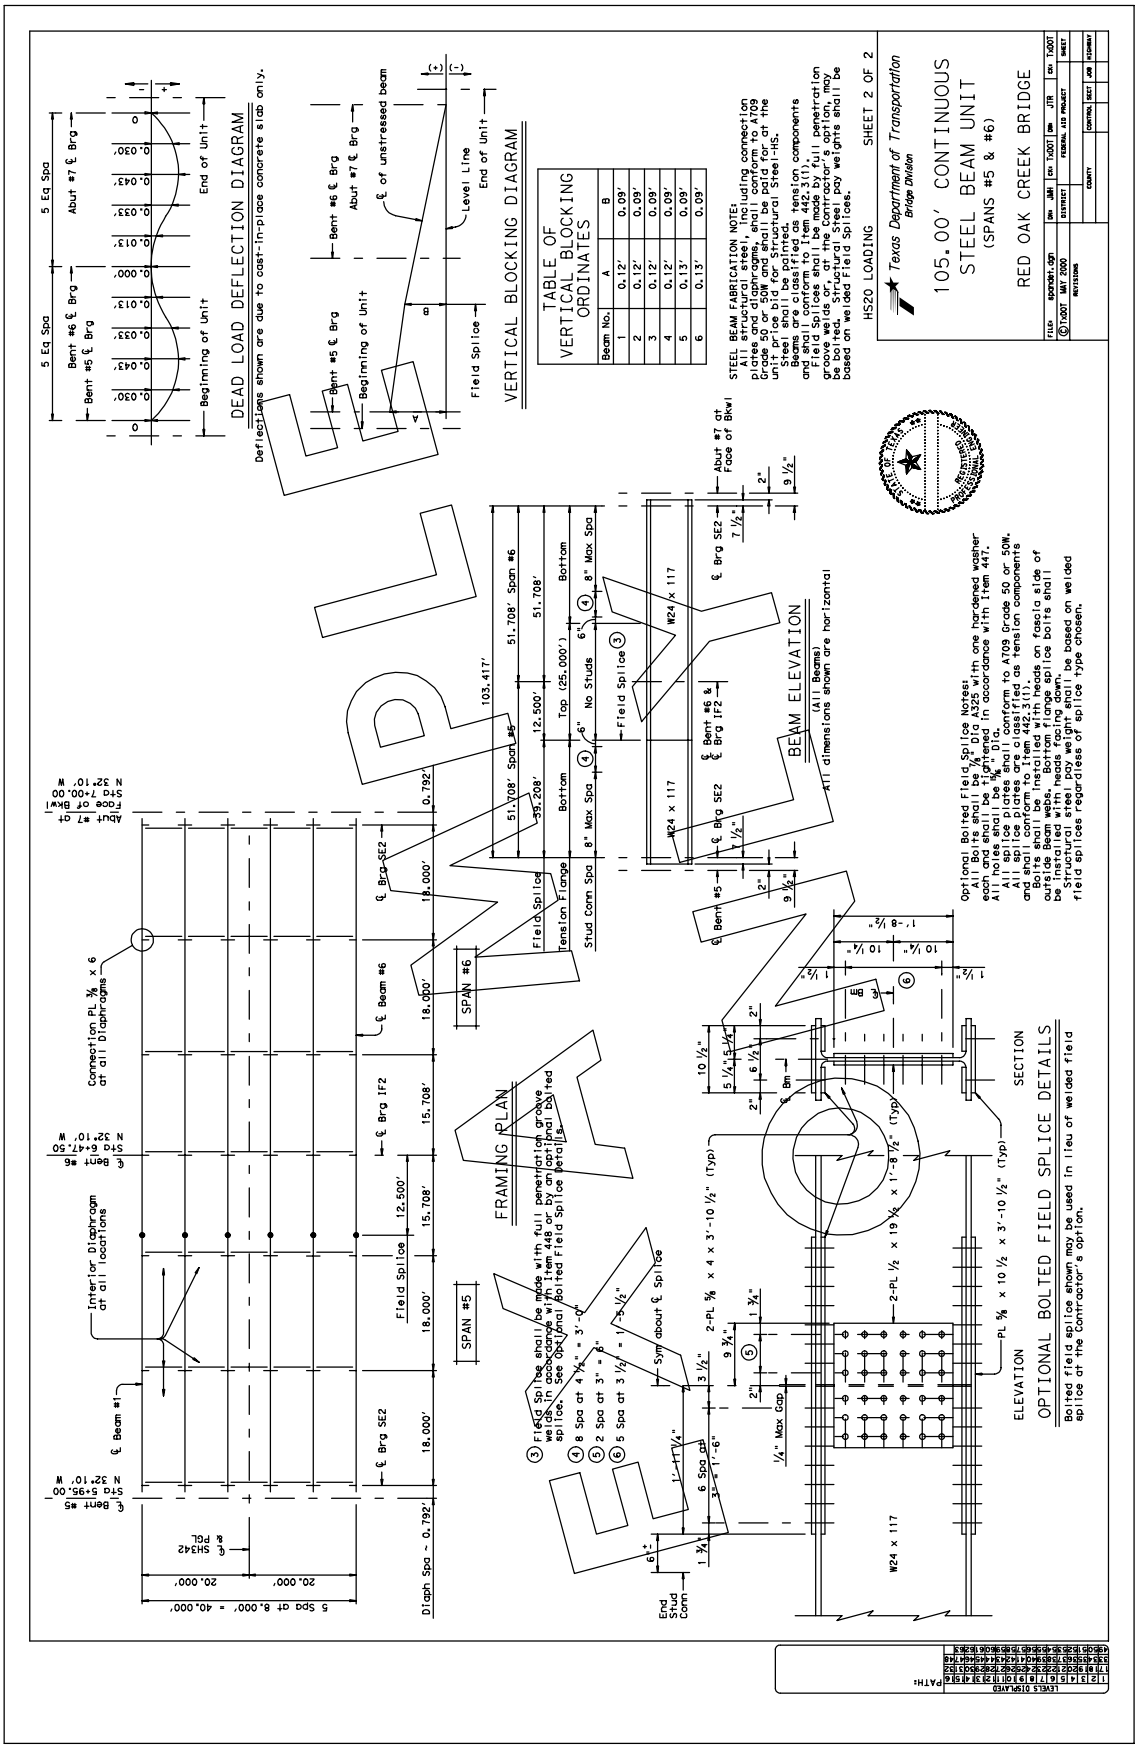
DEAD LOAD DEFLECTION DIAGRAM
Deflections shown are due to cast-in-place concrete slab only.
VERTICAL BLOCKING DIAGRAM
TABLE OF VERTICAL BLOCKING ORDINATES
STEEL BEAM FABRICATION NOTES
HS20 LOADING
SHEET 2 OF 2
Texas Department of Transportation
Bridge Division
105.00' CONTINUOUS STEEL BEAM UNIT
(SPANS #5 & #6)
RED OAK CREEK BRIDGE
FRAMING PLAN
BEAM ELEVATION
(All Beams)
All dimensions shown are horizontal
Optional Bolted Field Splice Notes:
OPTIONAL BOLTED FIELD SPLICE DETAILS
Bolted field splice shown may be used in lieu of welded field splice at the Contractor's option.
ELEVATION
SECTION

Fig. 6-2