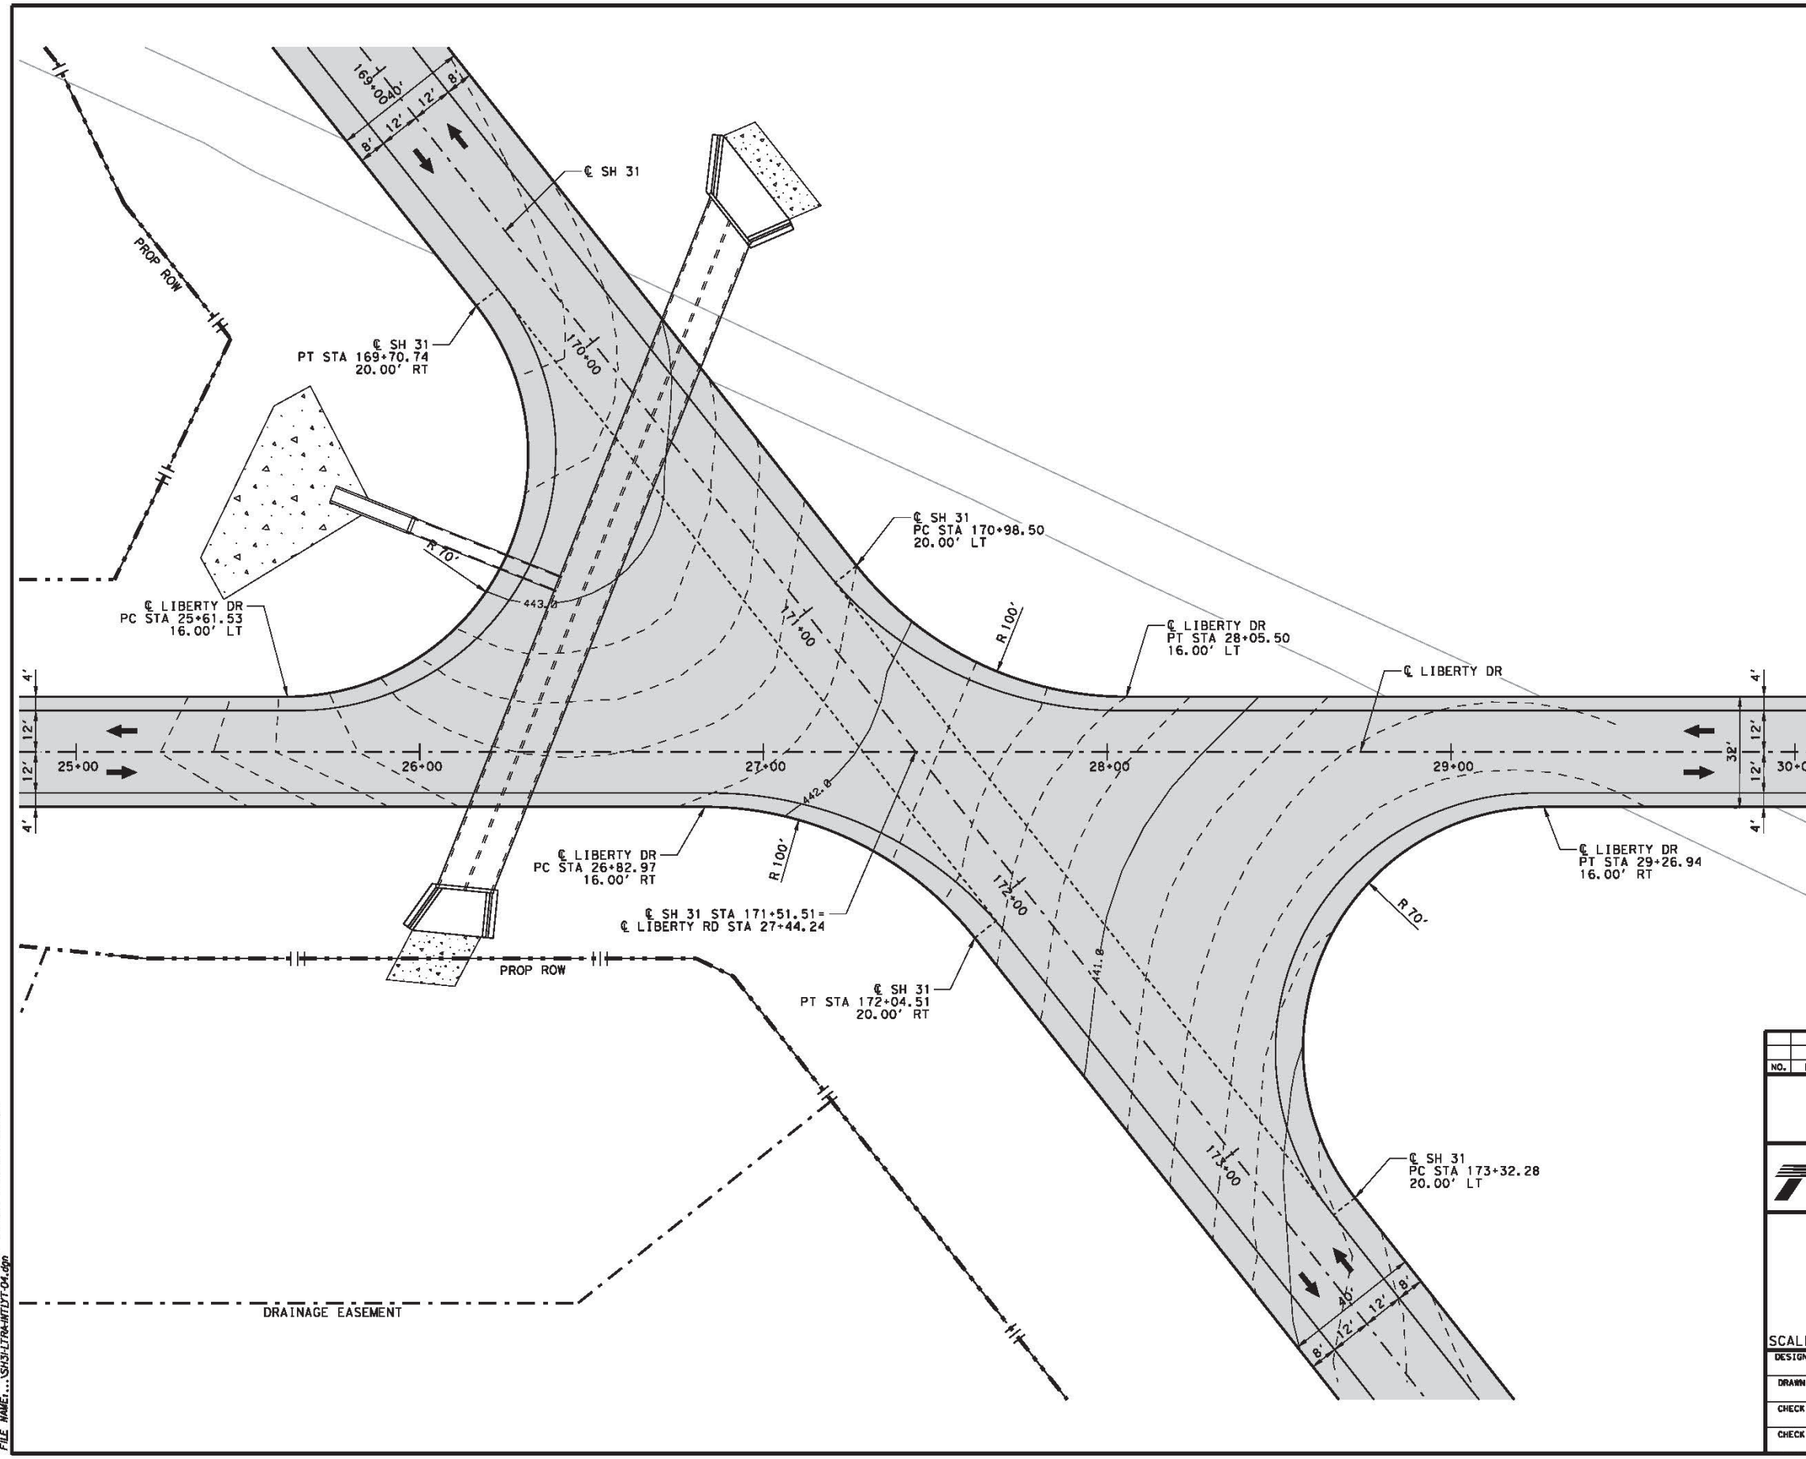


HORIZ: 0 20 40
SCALE IN FEET

NOTES:

1. SEE HORIZIONTAL ALIGNMENT DATA SHEET FOR DETAILED ALIGNMENT DATA.

LEGEND

- PROPOSED ROADWAY
- PROPOSED SEAL COAT
- —561— MAJOR CONTOURS (1.0')
- MINOR CONTOURS (0.2')
- LANE DIRECTION

STATE OF TEXAS
PE NAME
XXXXX
LICENSED
PROFESSIONAL ENGINEER

Signature Date

| NO. | DATE | REVISION | APPROVED |
|---|---|---|---|
| | | | |

Texas Department of Transportation
© 2015

# SH 31
# INTERSECTION LAYOUT
# LIBERTY DRIVE

SCALE= 1"=40' SHEET 4 OF 19

| DESIGN | FED. RD. DIV. NO. | FEDERAL AID PROJECT NO. | | HIGHWAY NO. |
|---|---|---|---|---|
| | 6 | | | SH 31 |
| DRAWN | STATE | DISTRICT | COUNTY | SHEET NO. |
| CHECK | TEXAS | DAL | NAVARRO | 421 |
| CHECK | CONTROL | SECTION | JOB | |

PENTABLE: SH31-Pentable.tbl
SCALE: 1=40
PLOT DRIVER: TXDOT_PDF_BW.pltr
FILE NAME: ...\SH31-LTR4-INTDT-04.dgn
DATE: 5/26/2015
TIME: 14:06:50
USER: Nelson