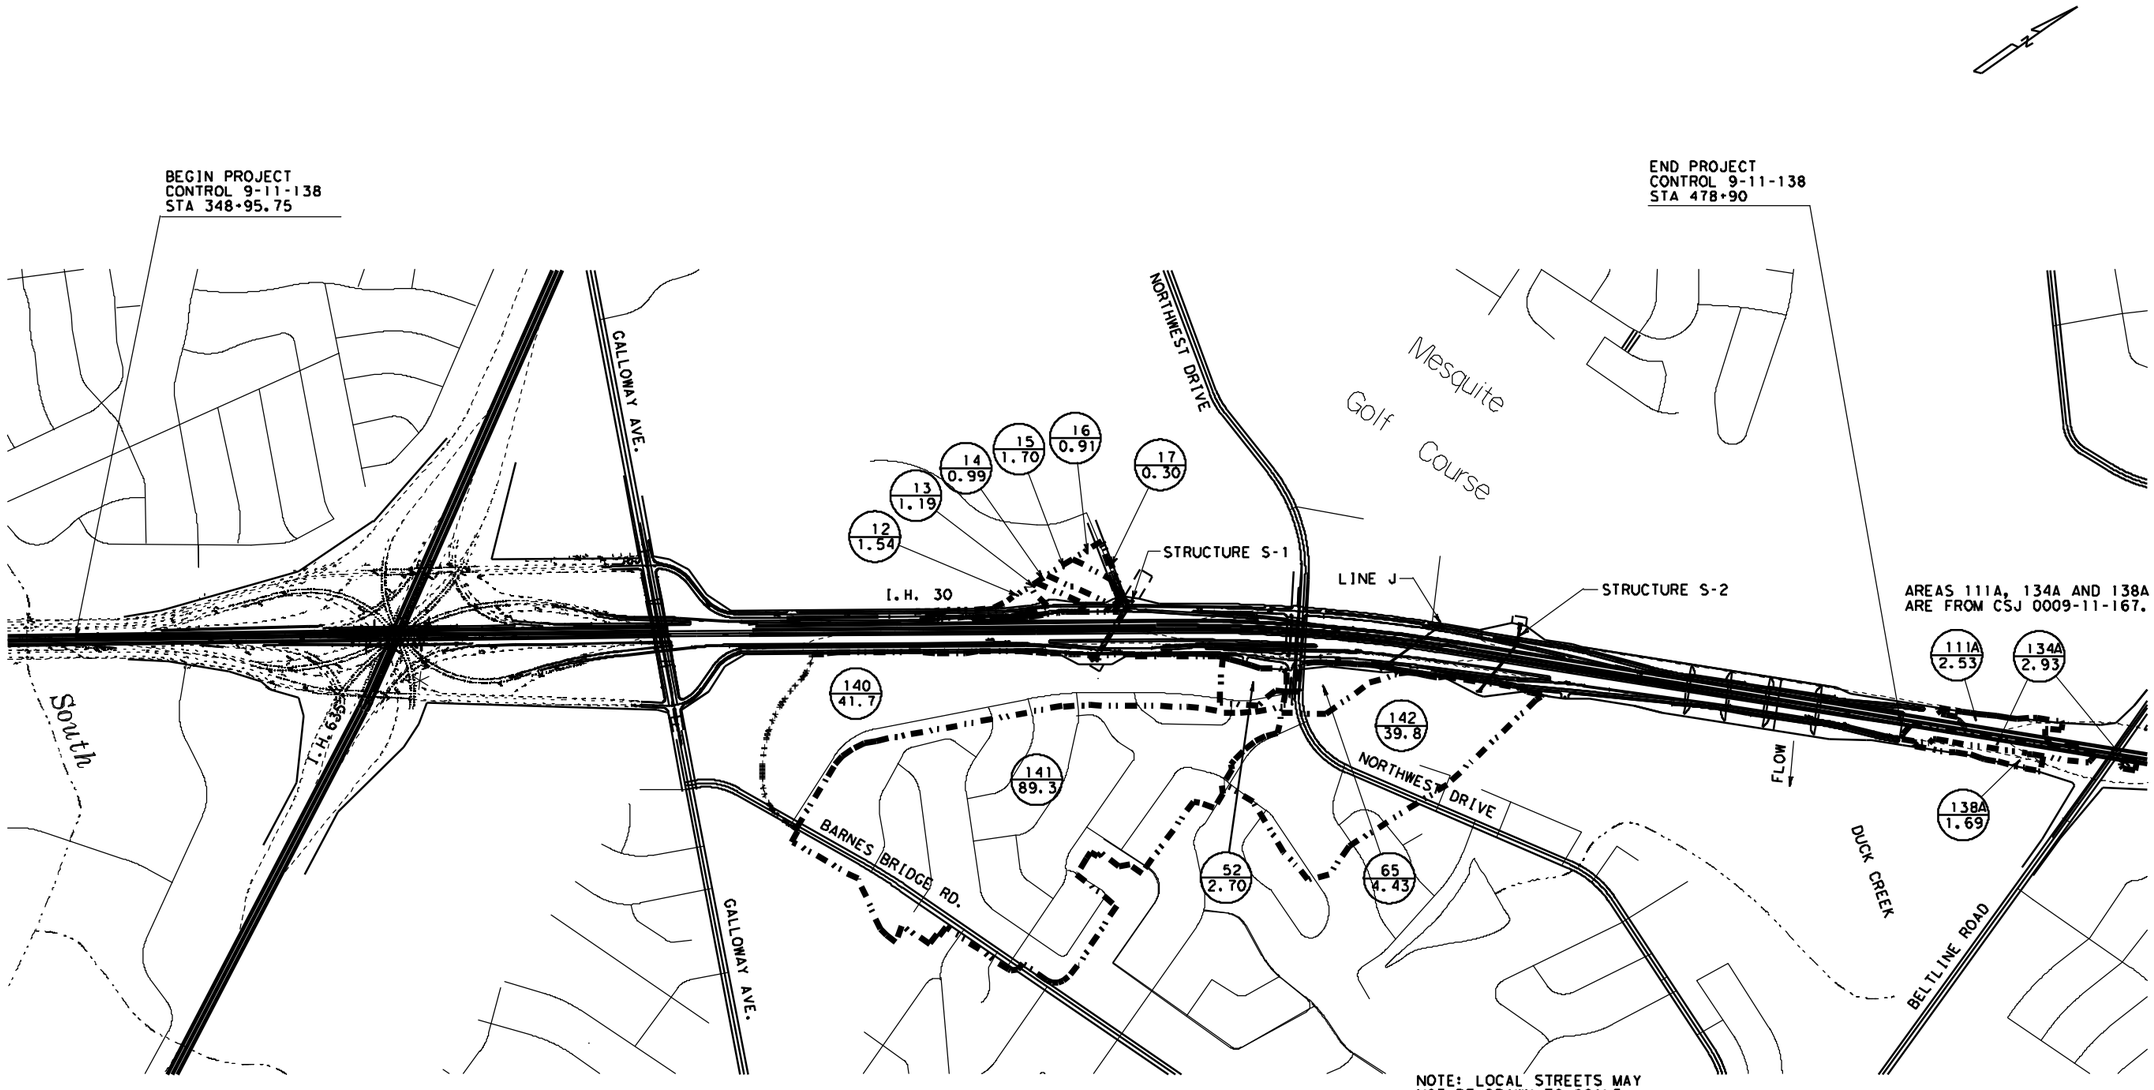

NOTE: LOCAL STREETS MAY
NOT BE DRAWN TO SCALE.

OFFSITE DRAINAGE AREA MAP

SHEET 1 OF 1
SCALE: 1" = 500'

FED. RD. DIV. NO.	FEDERAL AID PROJECT NO.		SHEET NO.
6			
STATE	STATE DIST. NO.	COUNTY	
TEXAS	18	DALLAS	
CONTROL	SECTION	JOB	HIGHWAY NO.
			IH-30