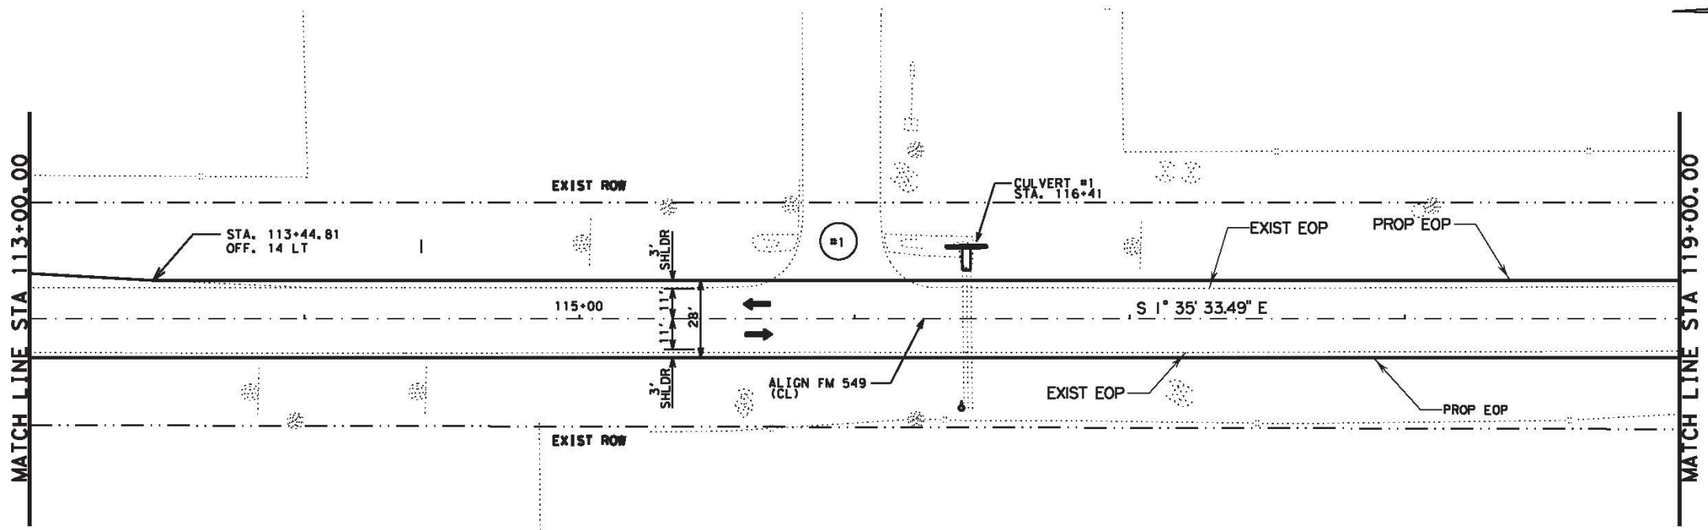

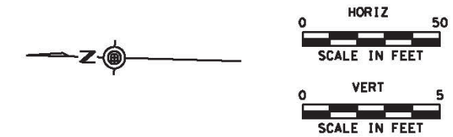

LEGEND

**	DRIVEWAY NUMBER

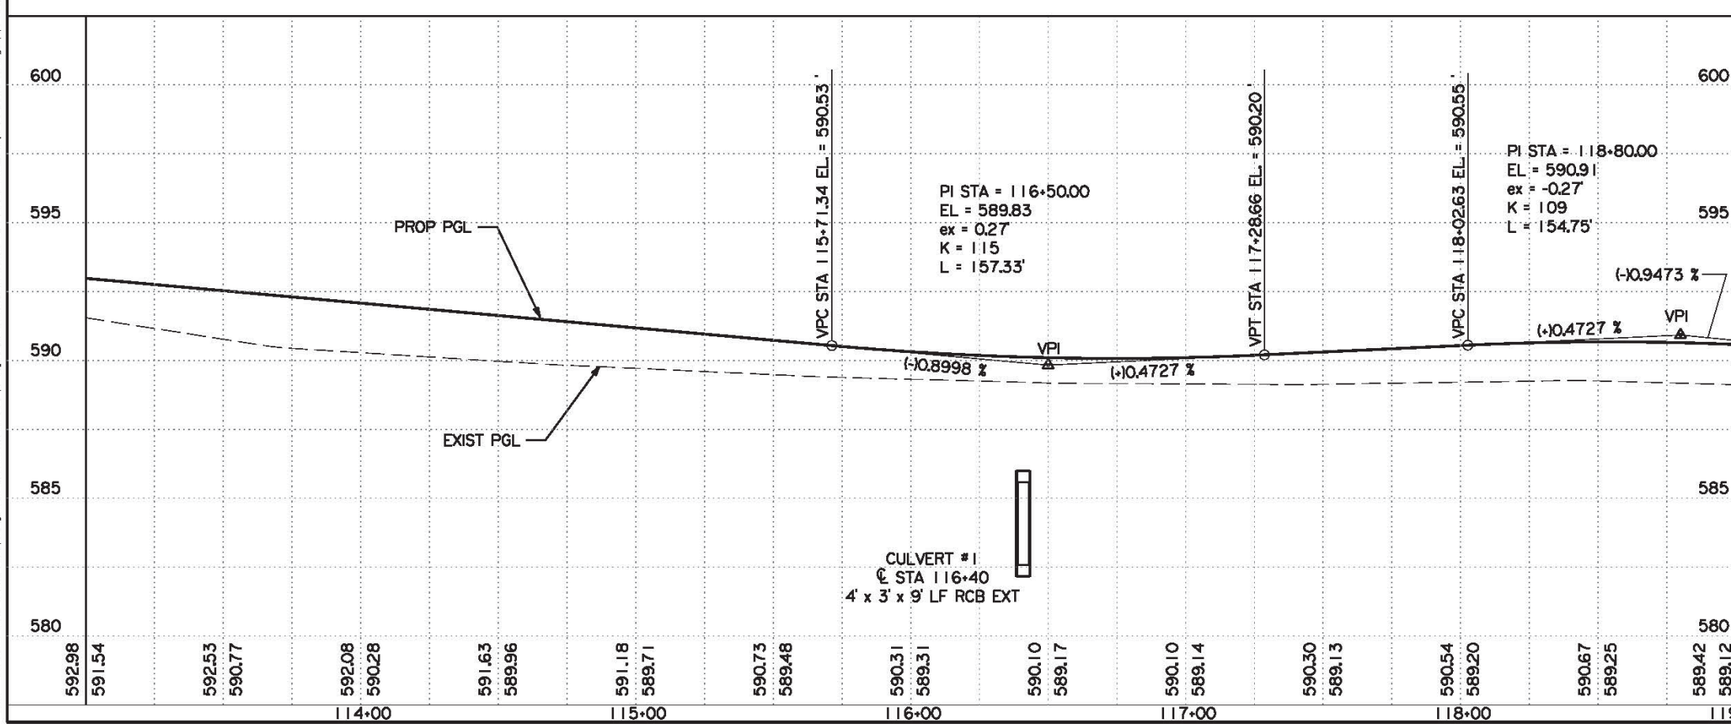

Signature Date

Texas Department of Transportation
© 2015

FM 549, ETC
PLAN and PROFILE
FM 549 - STA 113+00 to STA 119+00

SCALE: HORZ: 1" = 50'
VERT: 1" = 5'

SHEET 2 OF 21

DESIGN	FED. RD. DIV. NO.	FEDERAL AID PROJECT NO.		HIGHWAY NO.
MR	6	(See Title Sheet)		FM 549
GRAPHICS	STATE	DISTRICT	COUNTY	SHEET NO.
CHECK	TEXAS	DALLAS	ROCKWALL	66
CHECK	CONTROL	SECTION	JOB	

DAL-746648-Wt: \dendes\projects\kaufman co projects\fm549\1015-01-025-fm549\ps&e\03-rdwy\pp-FM549-02.dgn 4/28/2015 9:25:13 PM cms1