NOTES:
1. RAISED PAVEMENT MARKERS SHALL NOT BE USED TO SIMULATE LANE LINES.
2. FOR PLACEMENT OF FRONTAGE ROAD LANE LINES REFER TO PM(2)-92.
3. FOR PLACEMENT OF FREEWAY LANE LINES AND EDGE LINES REFER TO FPM(1)-92.
4. FOR TYPES OF EDGE LINE MARKERS REFER TO PM(3)-92.
5. FOR WRONG WAY ARROW DETAIL REFER TO FPM(1)-92.
6. ON CONCRETE PAVEMENTS THE RAISED PAVEMENT MARKERS SHOULD BE PLACED TO ONE SIDE OF THE LONGITUDINAL JOINTS.
7. FOR RAMP AND FRONTAGE ROAD ALIGNMENTS AND STATIONING REFER TO PAVING PLANS.

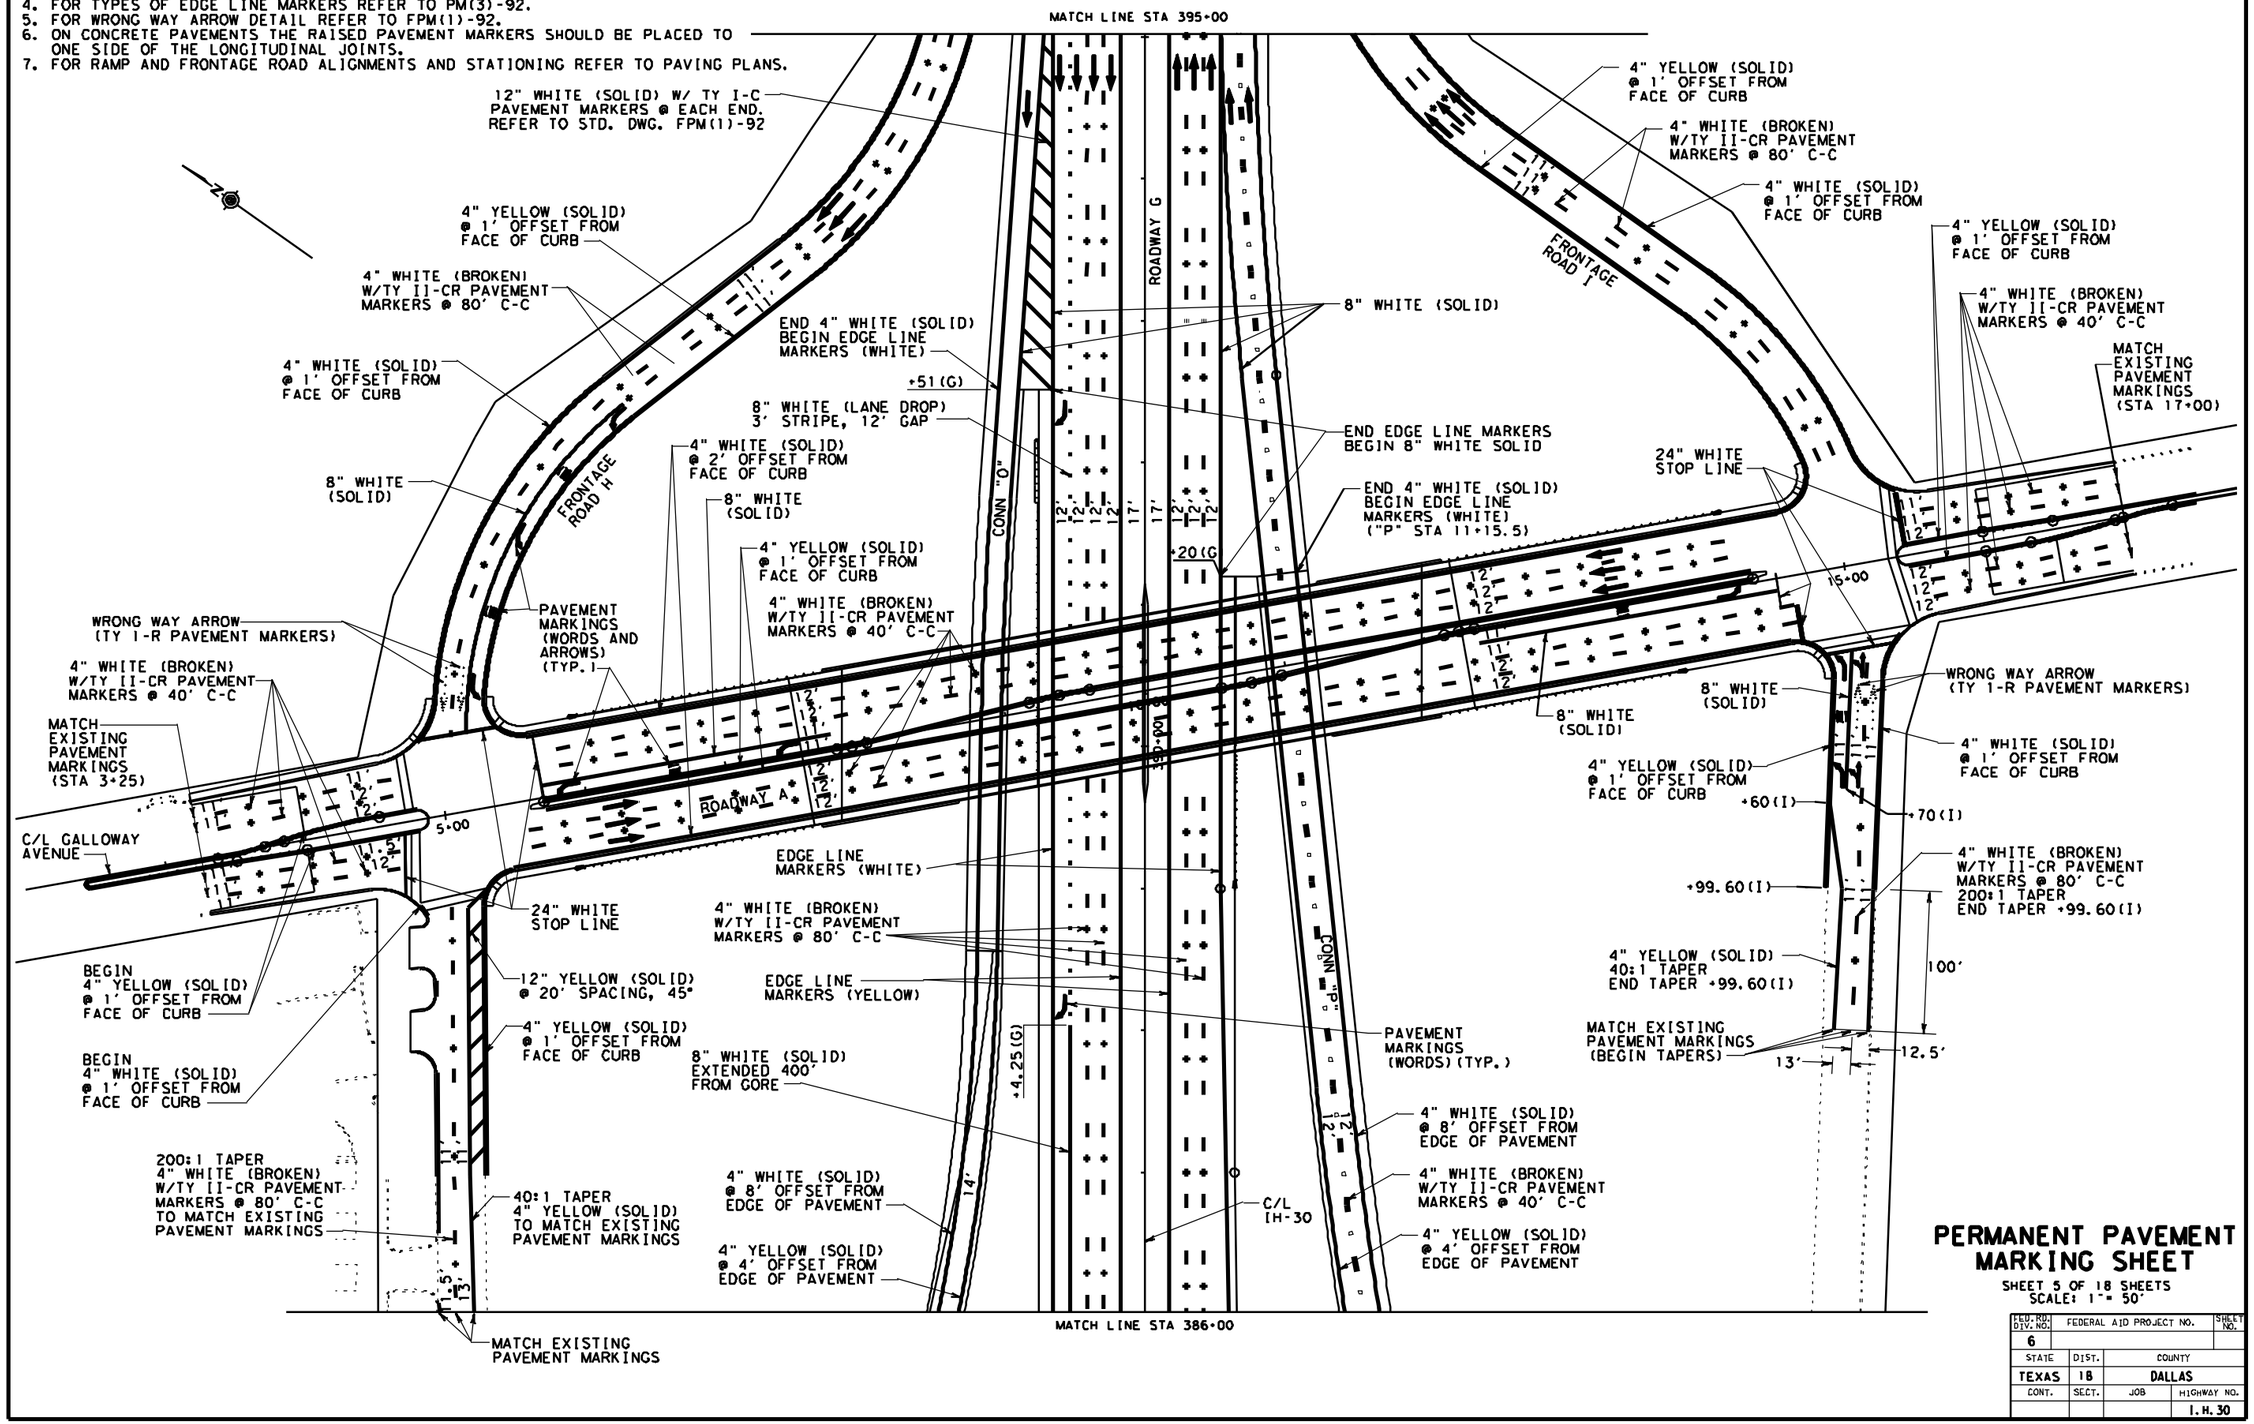

PERMANENT PAVEMENT MARKING SHEET

SHEET 5 OF 18 SHEETS
SCALE: 1" = 50'

FED. RD. DIV. NO.	FEDERAL AID PROJECT NO.		SHEET NO.
6			
STATE	DIST.	COUNTY	
TEXAS	18	DALLAS	
CONT.	SECT.	JOB	HIGHWAY NO.
			I. H. 30