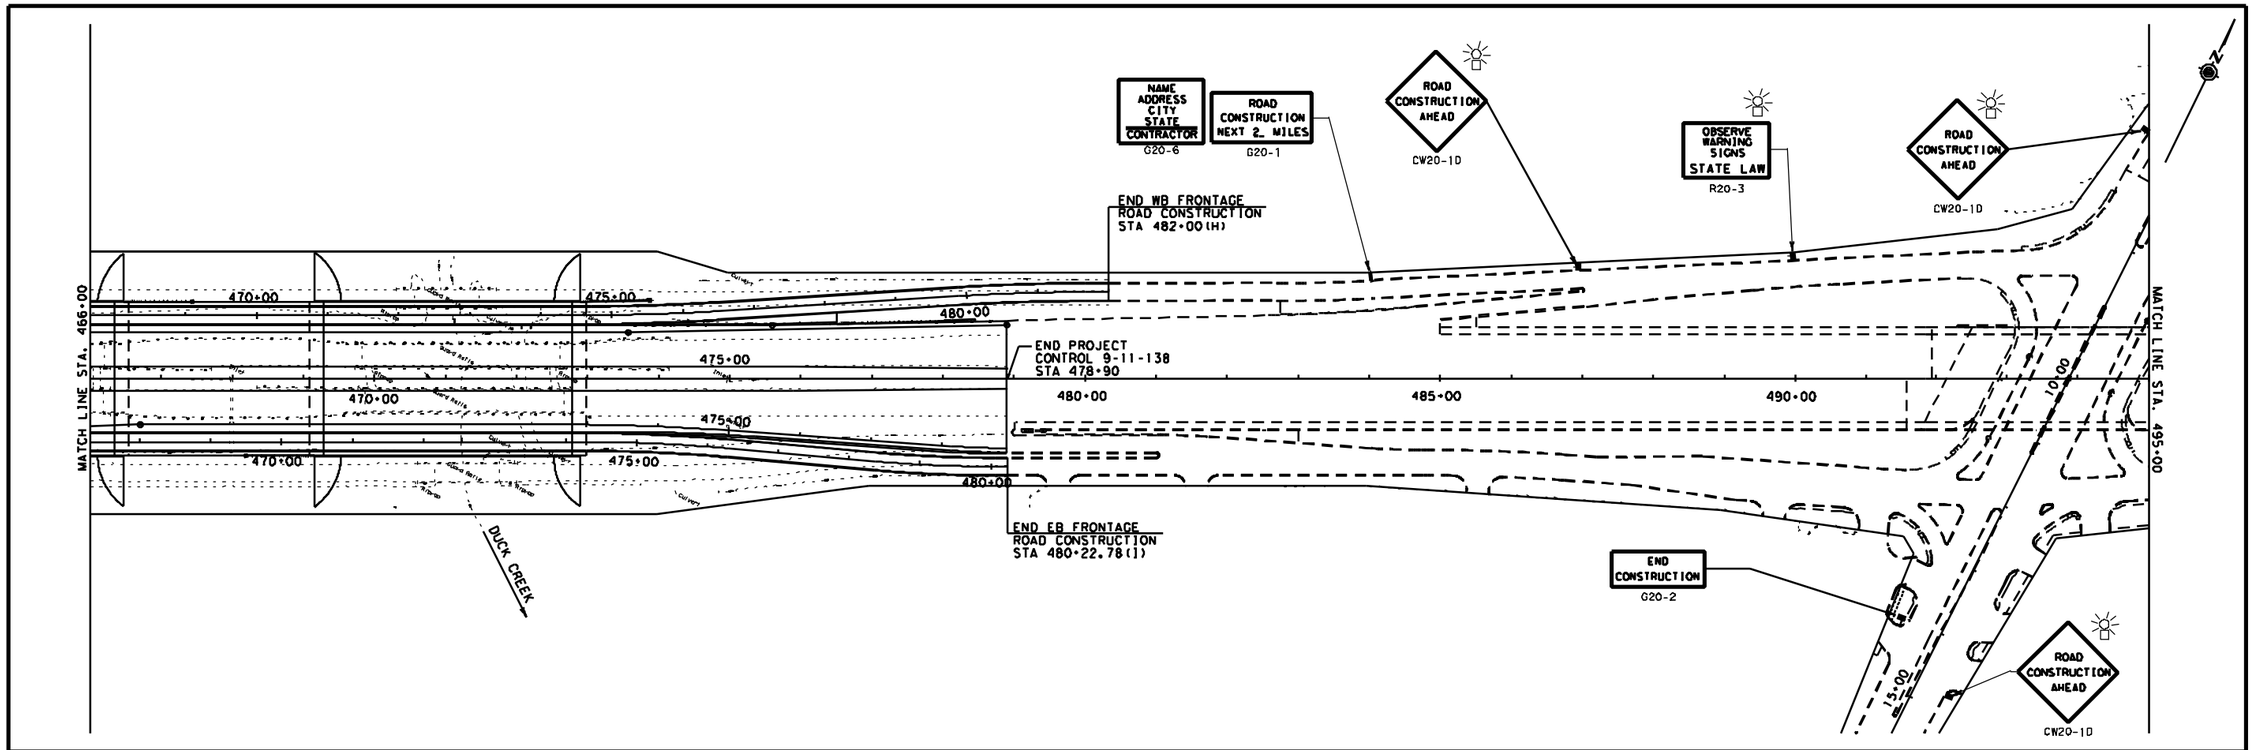

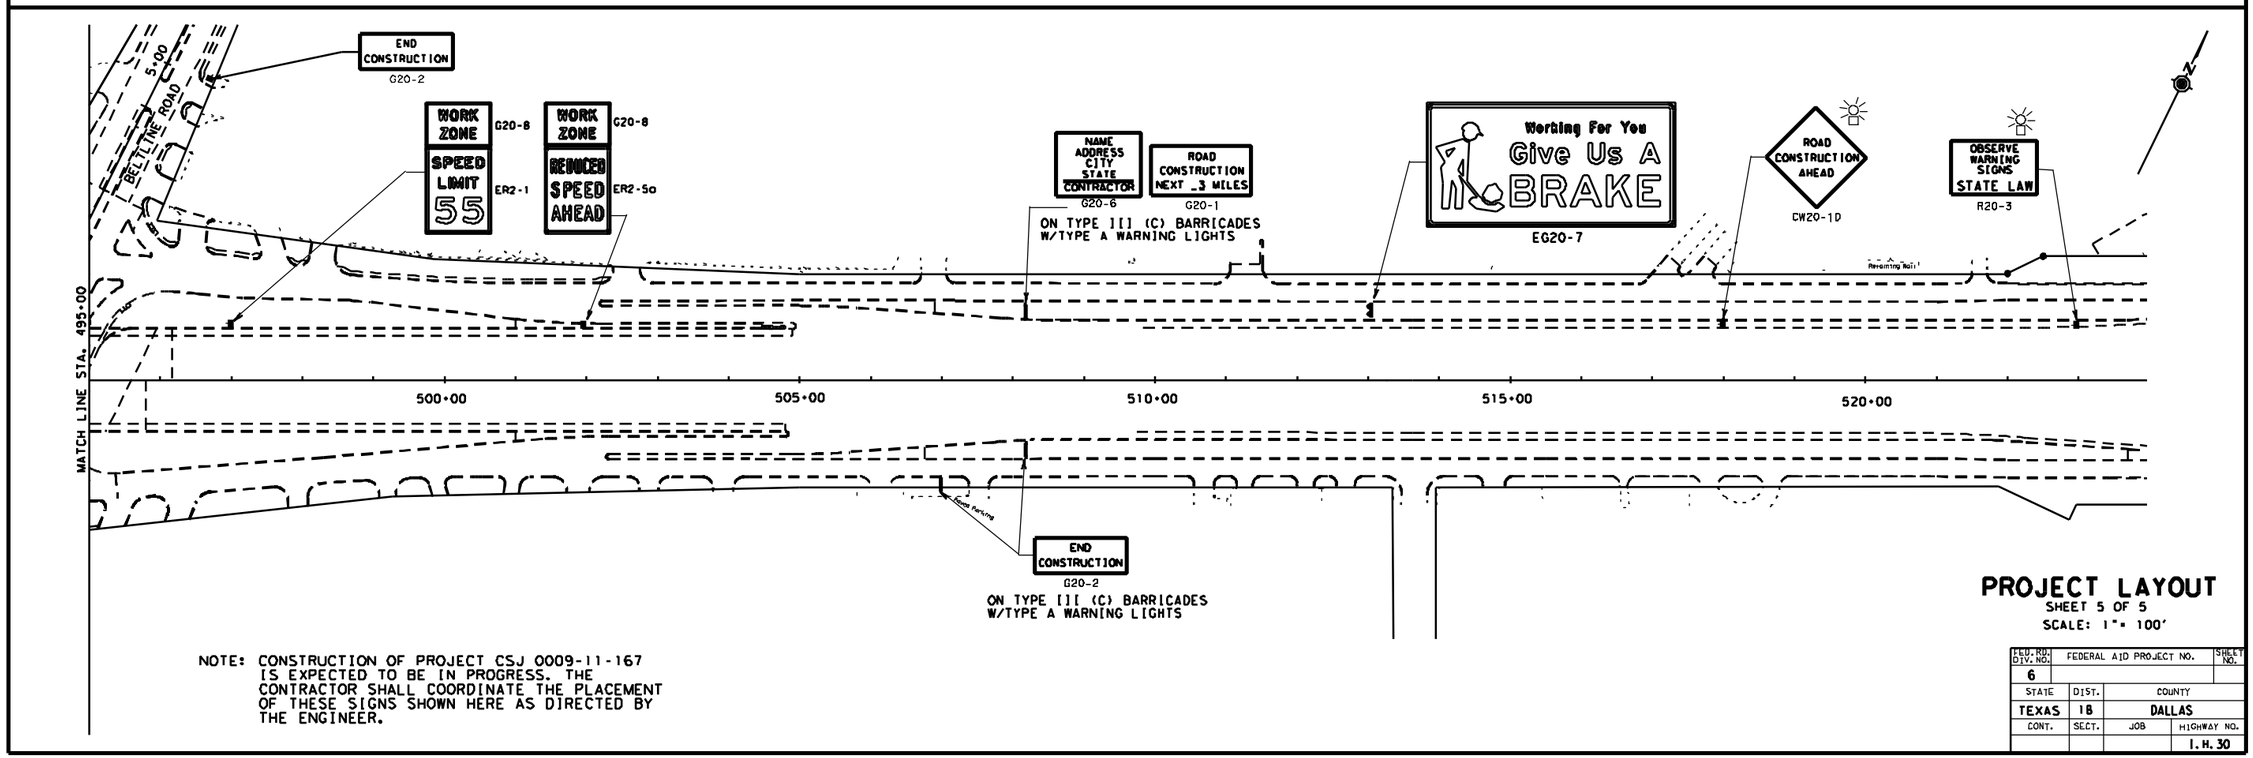

NOTE: CONSTRUCTION OF PROJECT CSJ 0009-11-167 IS EXPECTED TO BE IN PROGRESS. THE CONTRACTOR SHALL COORDINATE THE PLACEMENT OF THESE SIGNS SHOWN HERE AS DIRECTED BY THE ENGINEER.

PROJECT LAYOUT

SHEET 5 OF 5

SCALE: 1" = 100'

FED. RD. DIV. NO.	FEDERAL AID PROJECT NO.		SHEET NO.
6			
STATE	DIST.	COUNTY	
TEXAS	18	DALLAS	
CONT.	SECT.	JOB	HIGHWAY NO.
			I. H. 30