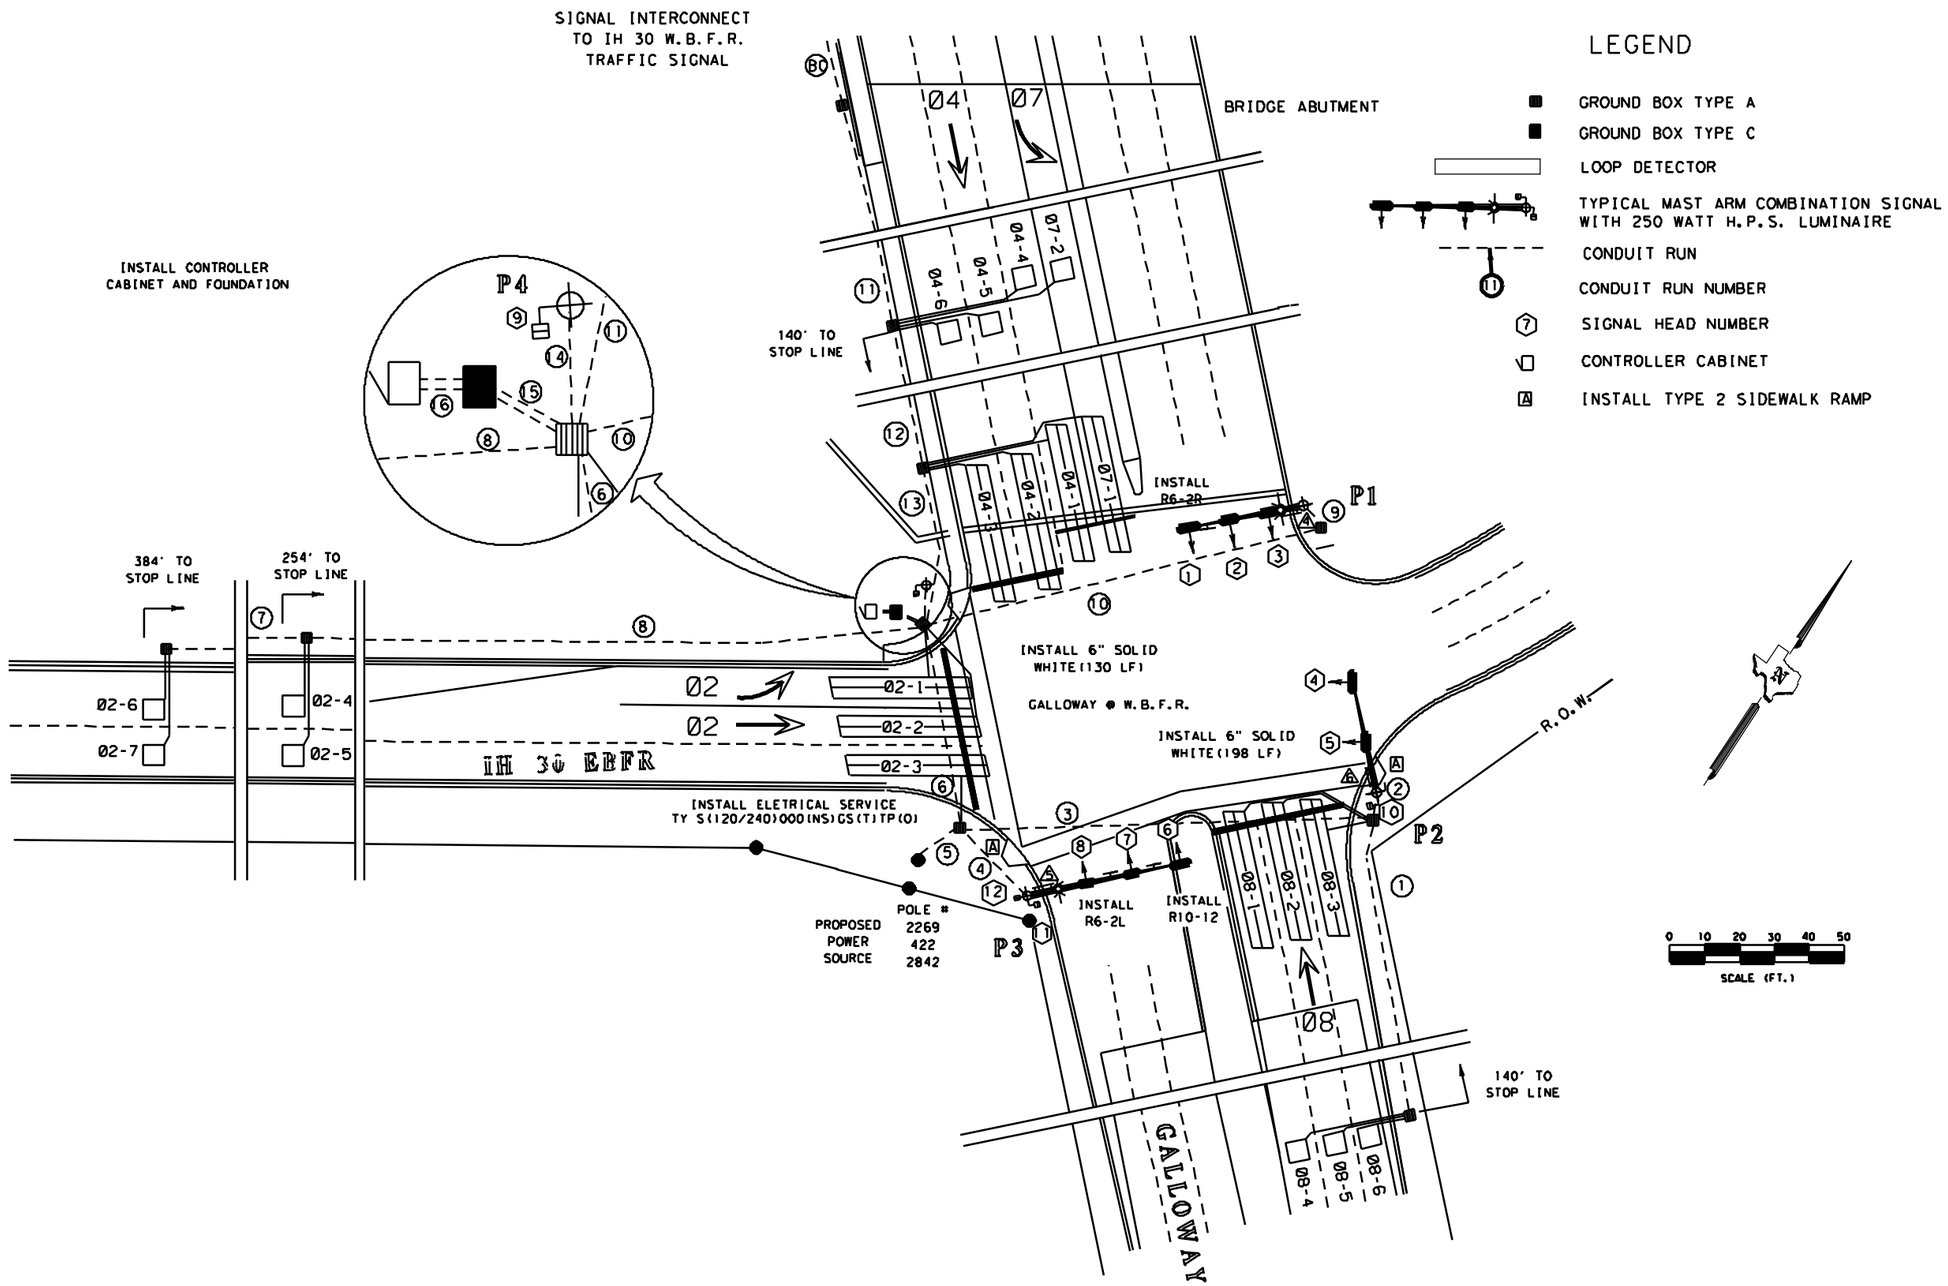

LEGEND

- GROUND BOX TYPE A
- GROUND BOX TYPE C
- LOOP DETECTOR
- TYPICAL MAST ARM COMBINATION SIGNAL WITH 250 WATT H.P.S. LUMINAIRE
- CONDUIT RUN
- CONDUIT RUN NUMBER
- SIGNAL HEAD NUMBER
- CONTROLLER CABINET
- INSTALL TYPE 2 SIDEWALK RAMP

SHEET 1 OF 2

SIGNAL LAYOUT
GALLOWAY AT I.H. 30 E.B.F.R.

FED. RD. DIV. NO.	FEDERAL AID PROJECT NO.		SHEET NO.
6			
STATE	STATE DIST. NO.	COUNTY	
TEXAS	18	DALLAS	
CONTROL	SECTION	JOB	HIGHWAY NO.
			I.H. 30