PHASE 3A
STA 233+00 TO STA 245+40

PHASE 3A
STA 245+40 TO STA 248+22
STA 252+53 TO STA 253+00

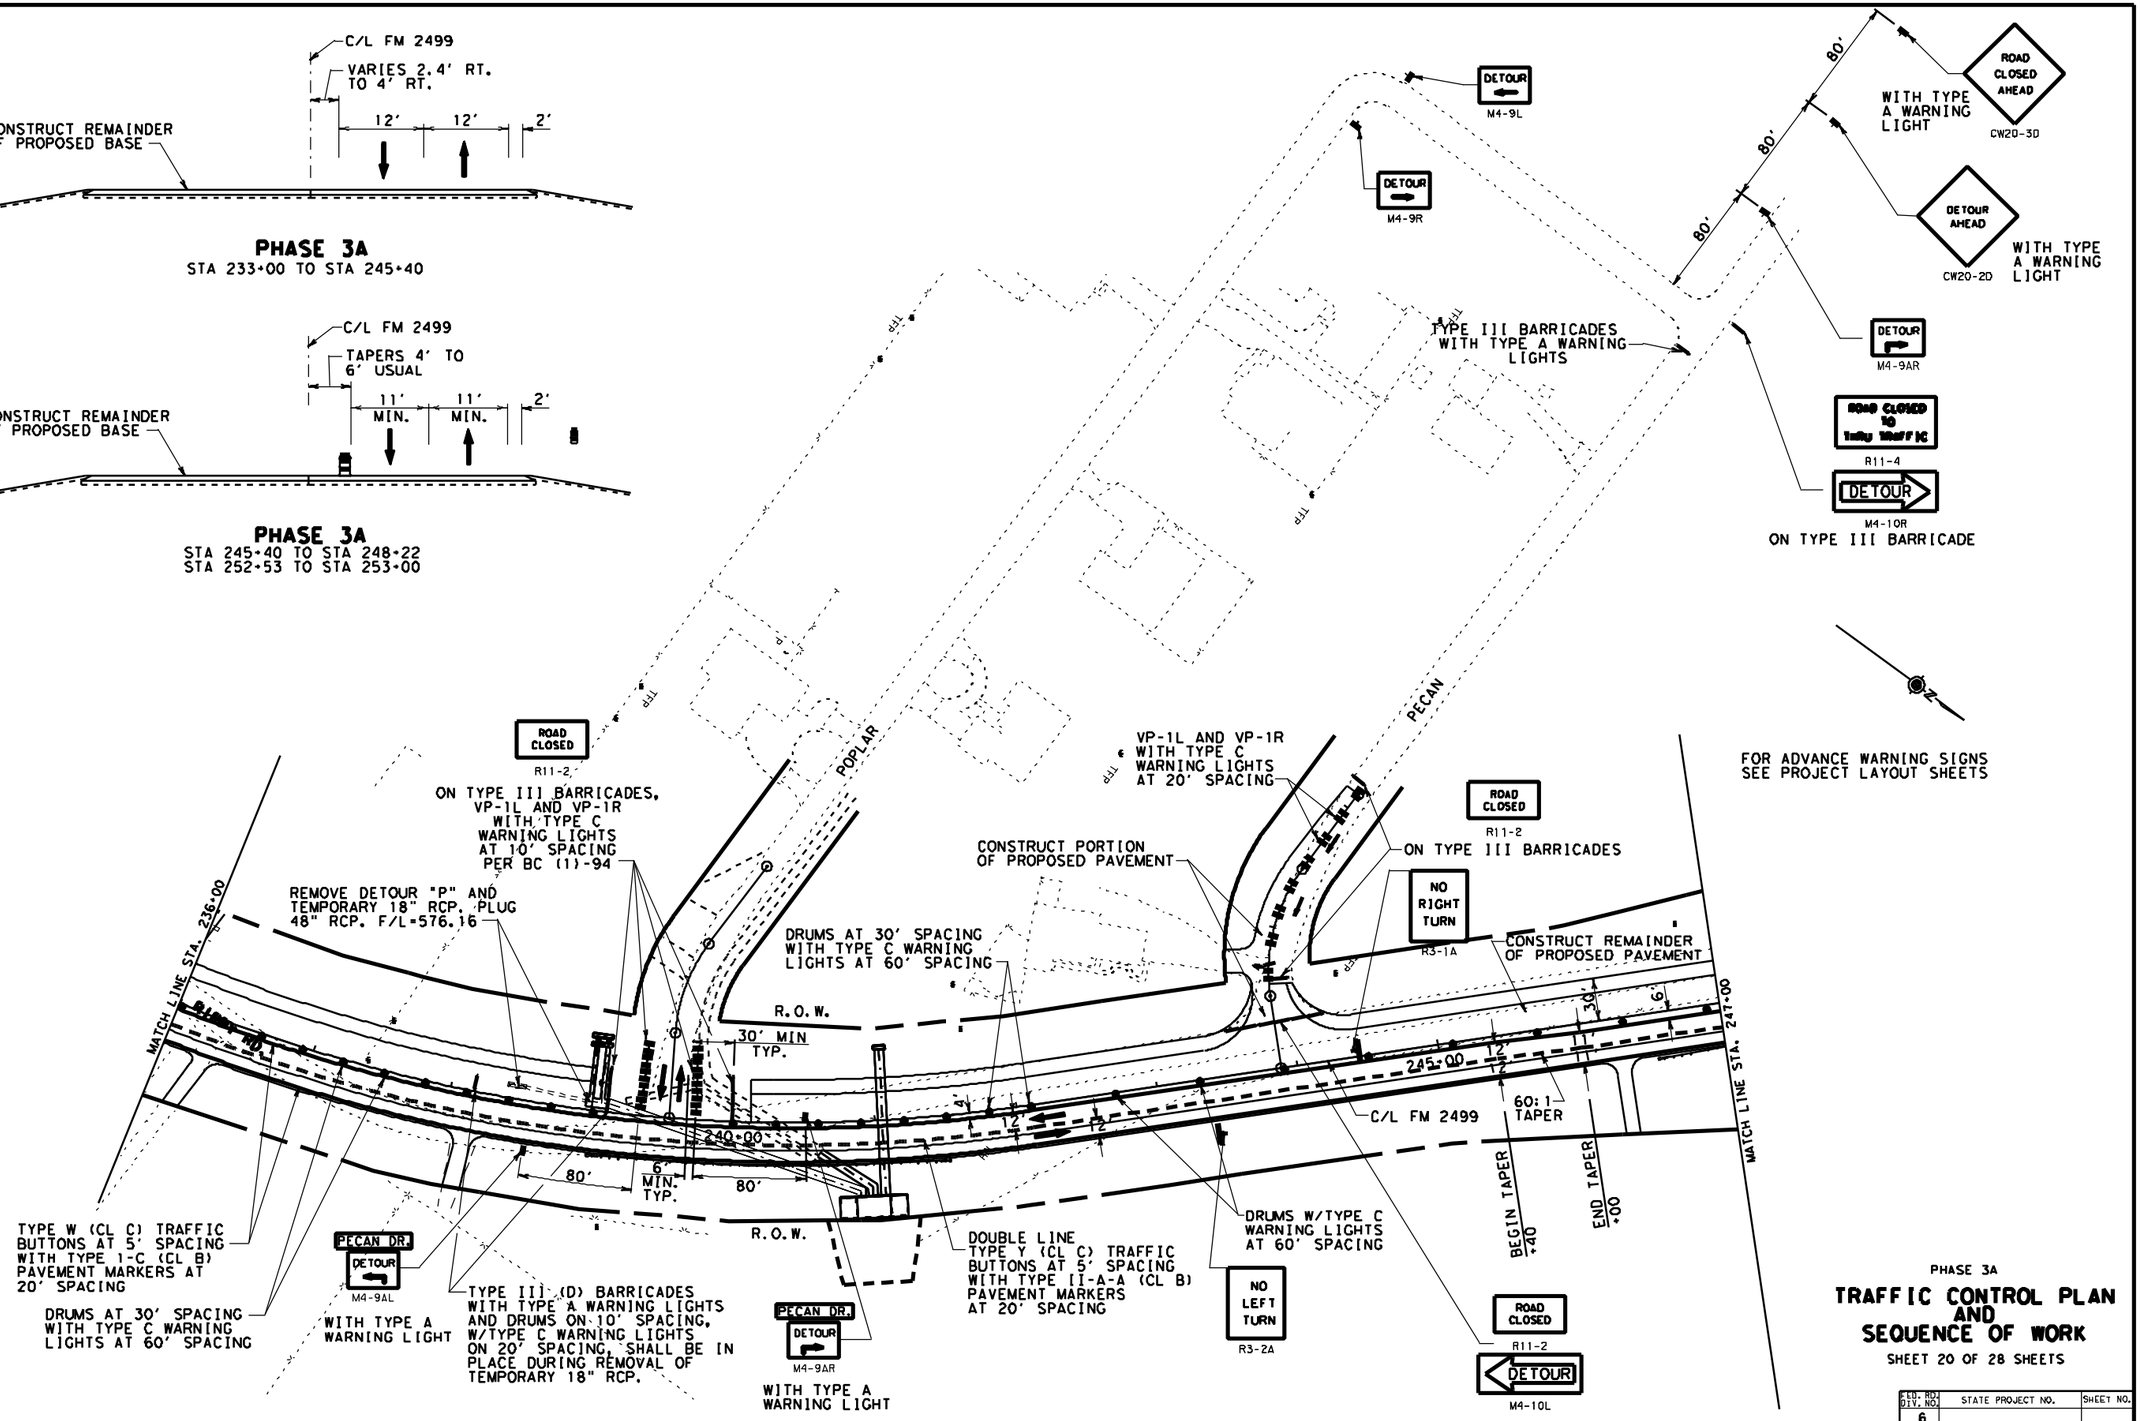

PHASE 3A

TRAFFIC CONTROL PLAN AND SEQUENCE OF WORK

SHEET 20 OF 28 SHEETS

FED. RD. DIV. NO.	STATE PROJECT NO.		SHEET NO.
6			
STATE	STATE DIST. NO.	COUNTY	
TEXAS	18	DENTON	
CONTROL	SECTION	JOB	HIGHWAY NO.
			FM 2499