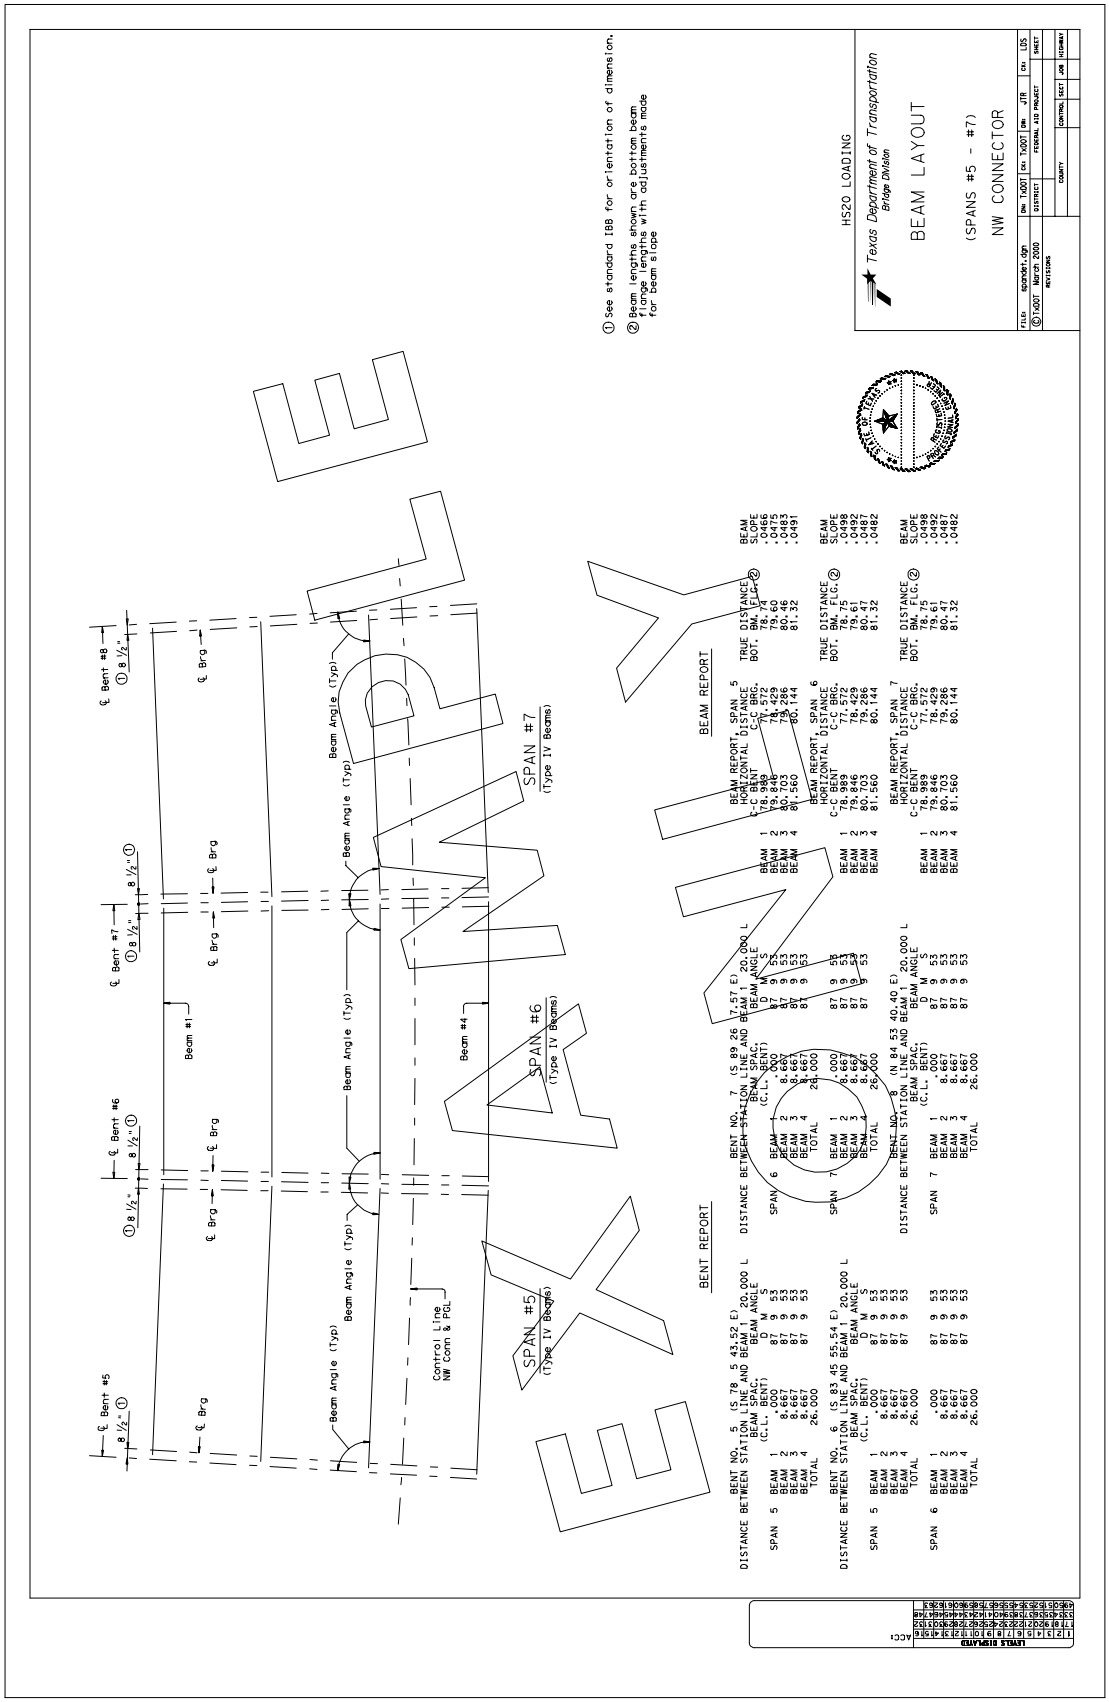

① See standard IBB for orientation of dimension.
② Beam lengths shown are bottom beam flange lengths with adjustments made for beam slope
HS20 LOADING
Texas Department of Transportation
Bridge Division
BEAM LAYOUT
(SPANS #5 - #7)
NW CONNECTOR
SPAN #5
(Type IV Beams)
SPAN #6
(Type IV Beams)
SPAN #7
(Type IV Beams)
Beam Angle (Typ)
Control Line
NW Conn & PGL
Beam #1
Beam #4
BENT REPORT
BEAM REPORT

Fig. 5-4