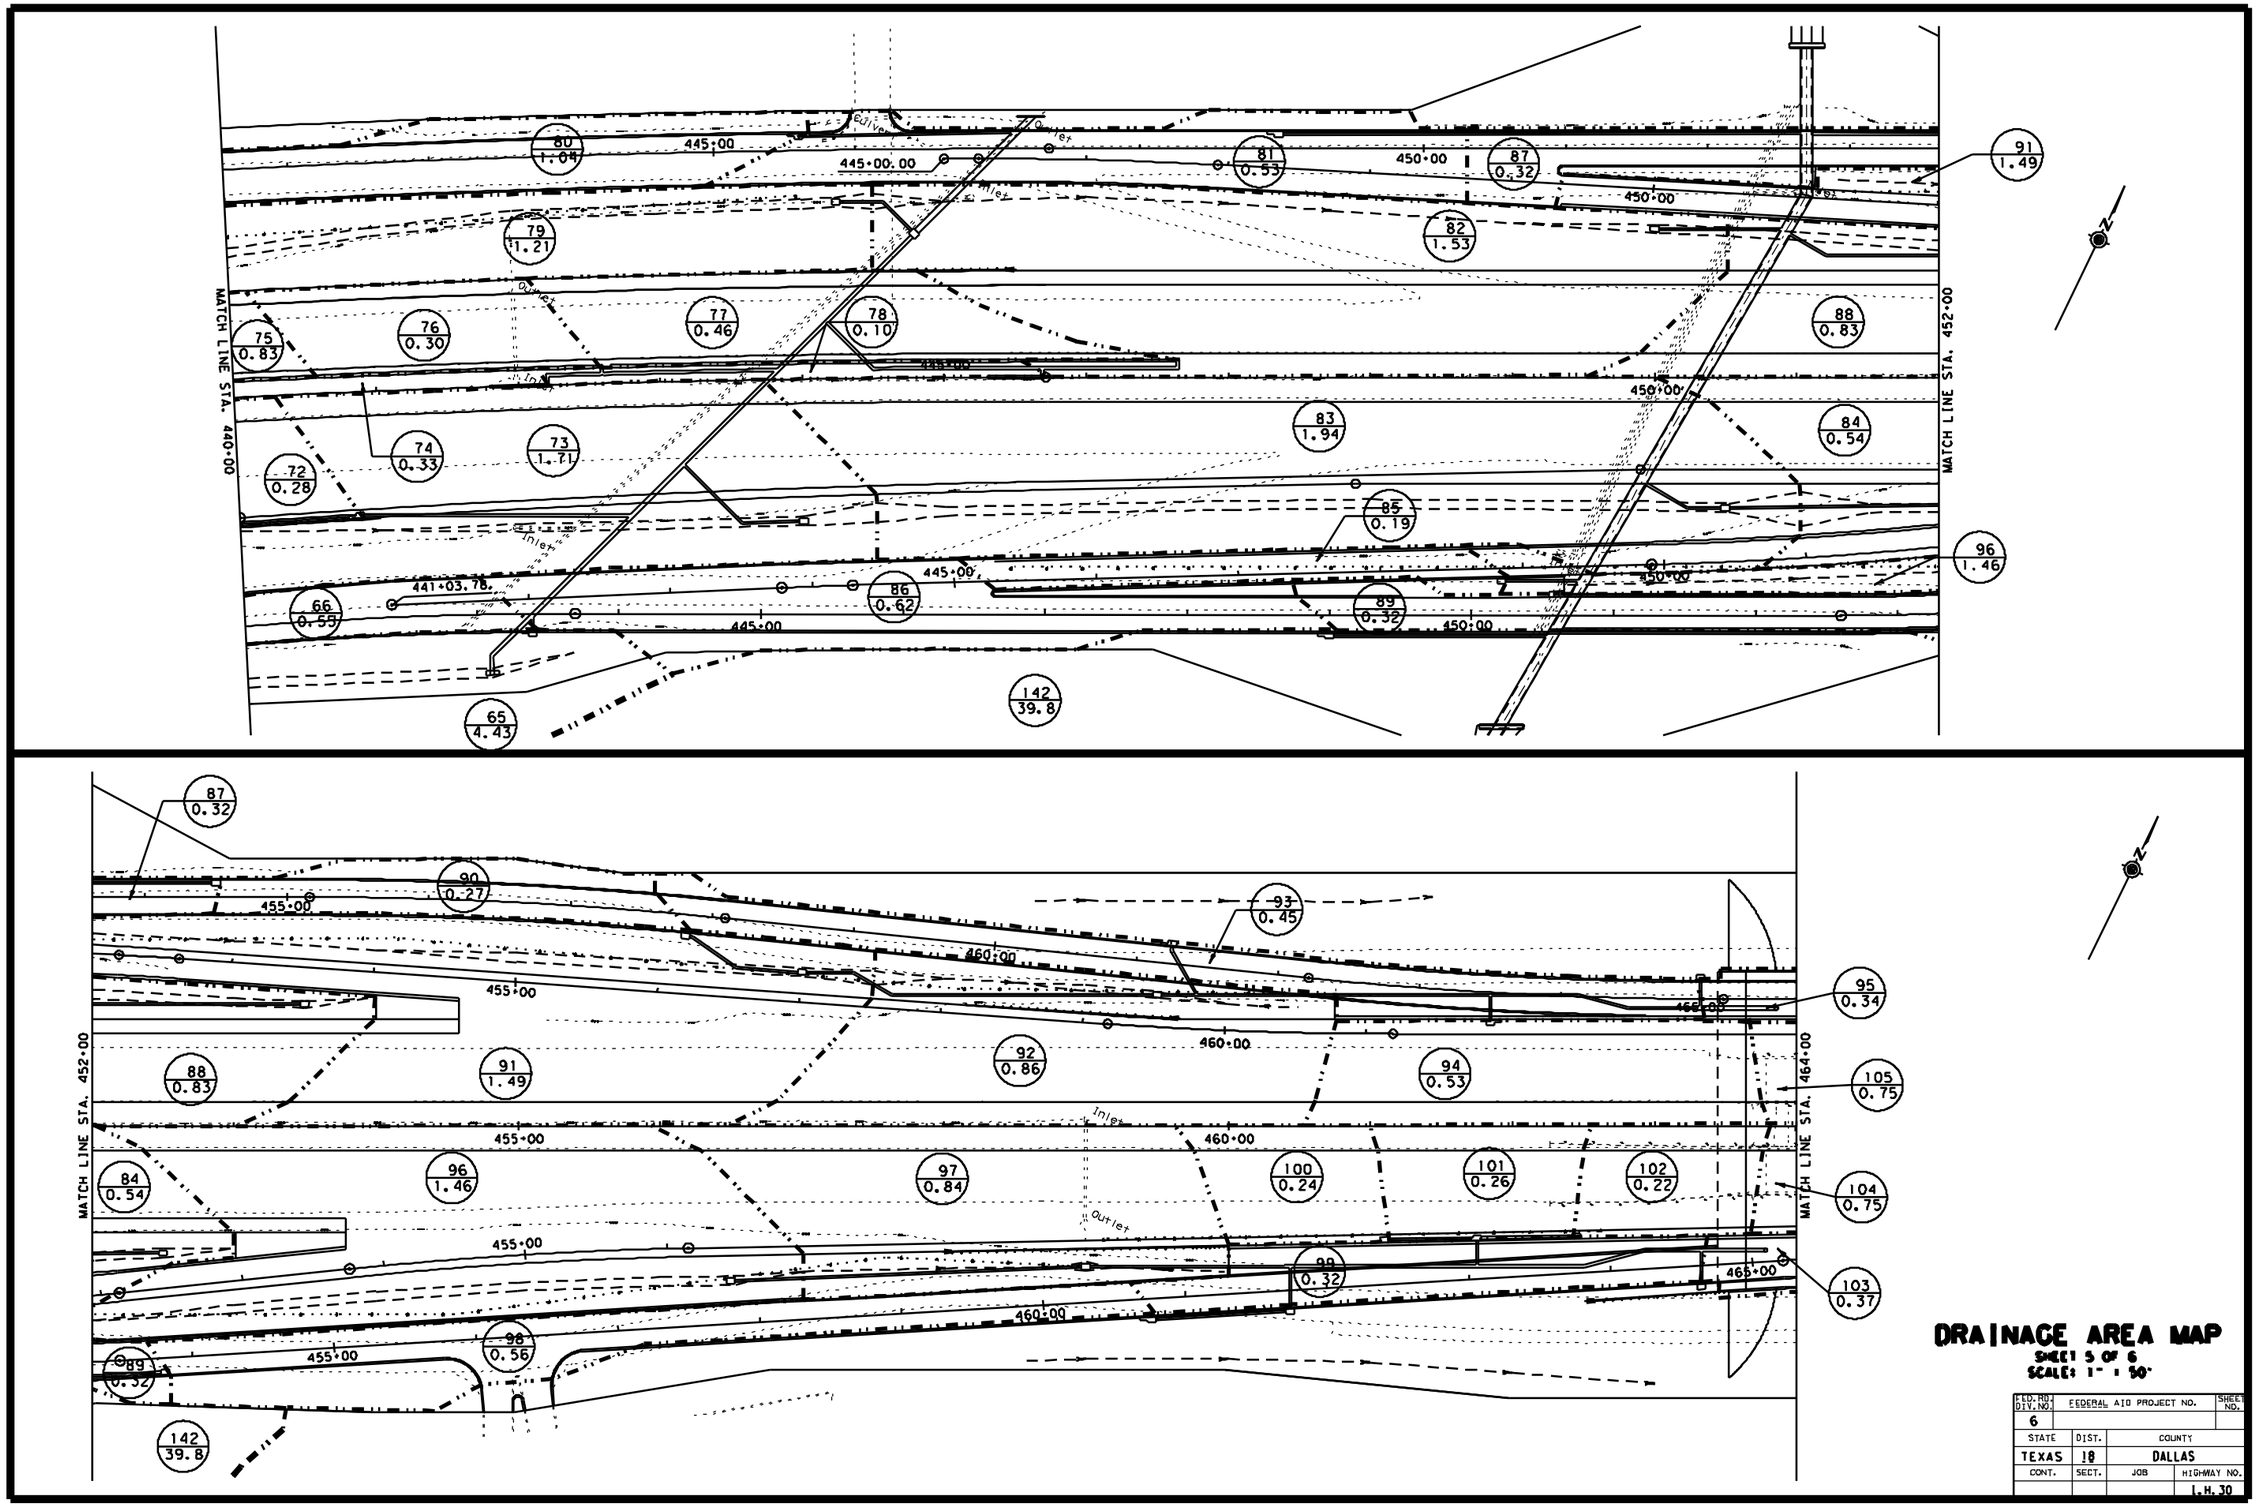

DRAINAGE AREA MAP

SHEET 5 OF 6

SCALE: 1" = 50'

FED. RD. DIV. NO.	FEDERAL AID PROJECT NO.		SHEET NO.
6			
STATE	DIST.	COUNTY	
TEXAS	18	DALLAS	
CONT.	SECT.	JOB	HIGHWAY NO.
			L.H. 30